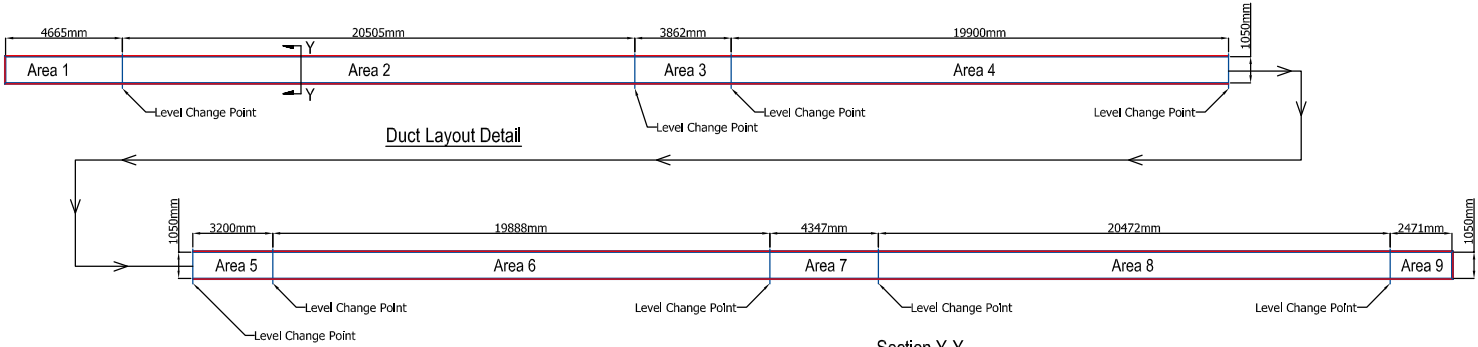

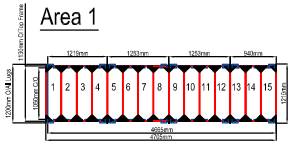

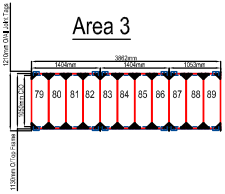

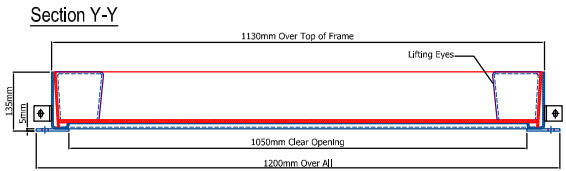

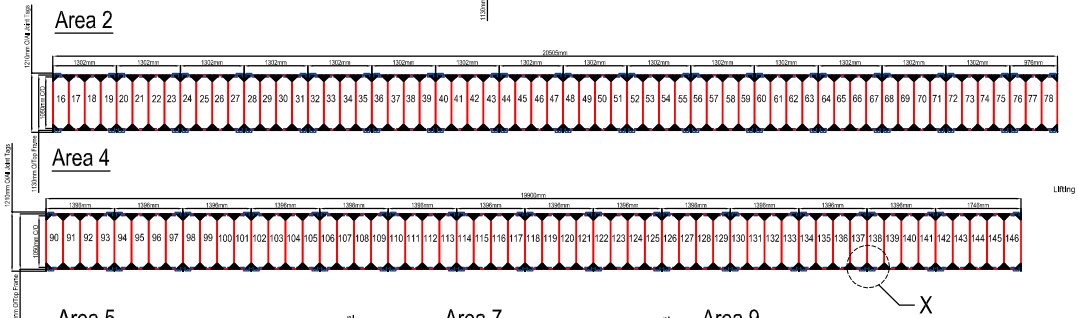

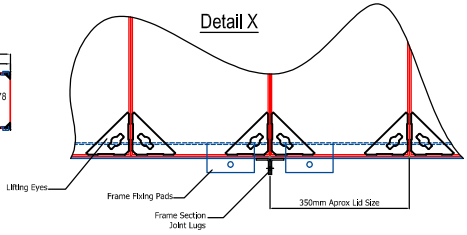

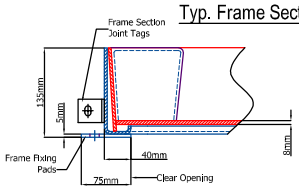

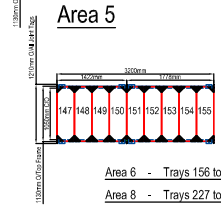

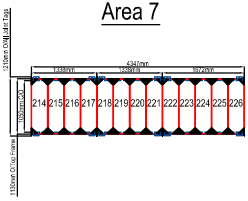

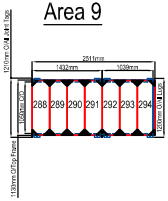

Area 6 - Trays 156 to 213

Area 8 - Trays 227 to 287

PROJECT: Bryne Bros- Wimbledon	REVISION:		DATE:
LOADING: FACTA Class B - 44 Tonne GLVW	REVISION: Initial Draft		DATE: 13-Nov-07
DESCRIPTION: PSS900 Series Cover & Frame Duct System. 1050mm Clear Opening. Unsealed.	LOAD TEST VALIDATION Y / N		
MATERIAL: Mild Steel to BSEN 10025; Galvanised to BSEN ISO 1461:1999			
This drawing is the property of Peter Savage Limited and may not be copied or used without our written consent. Unless otherwise specified all dimensions are in millimetres.	TOLERANCE ± 0mm UNLESS OTHERWISE LIMITED	DRAWN BY MKH	
DWG No. 14337	DATE 13-Nov-07	DESIGNED & DRAWN BY	

PETER SAVAGE LIMITED
Liberty House, Liberty Business Park,
Attleborough, Nuneaton, Warwickshire,
CV11 6RZ
TEL: 024 7664 1777 FAX: 024 7637 5250
EMAIL: design@peter-savage.co.uk
www.peter-savage.co.uk

F.A.C.T.A
Founder
Members

ISO 9001